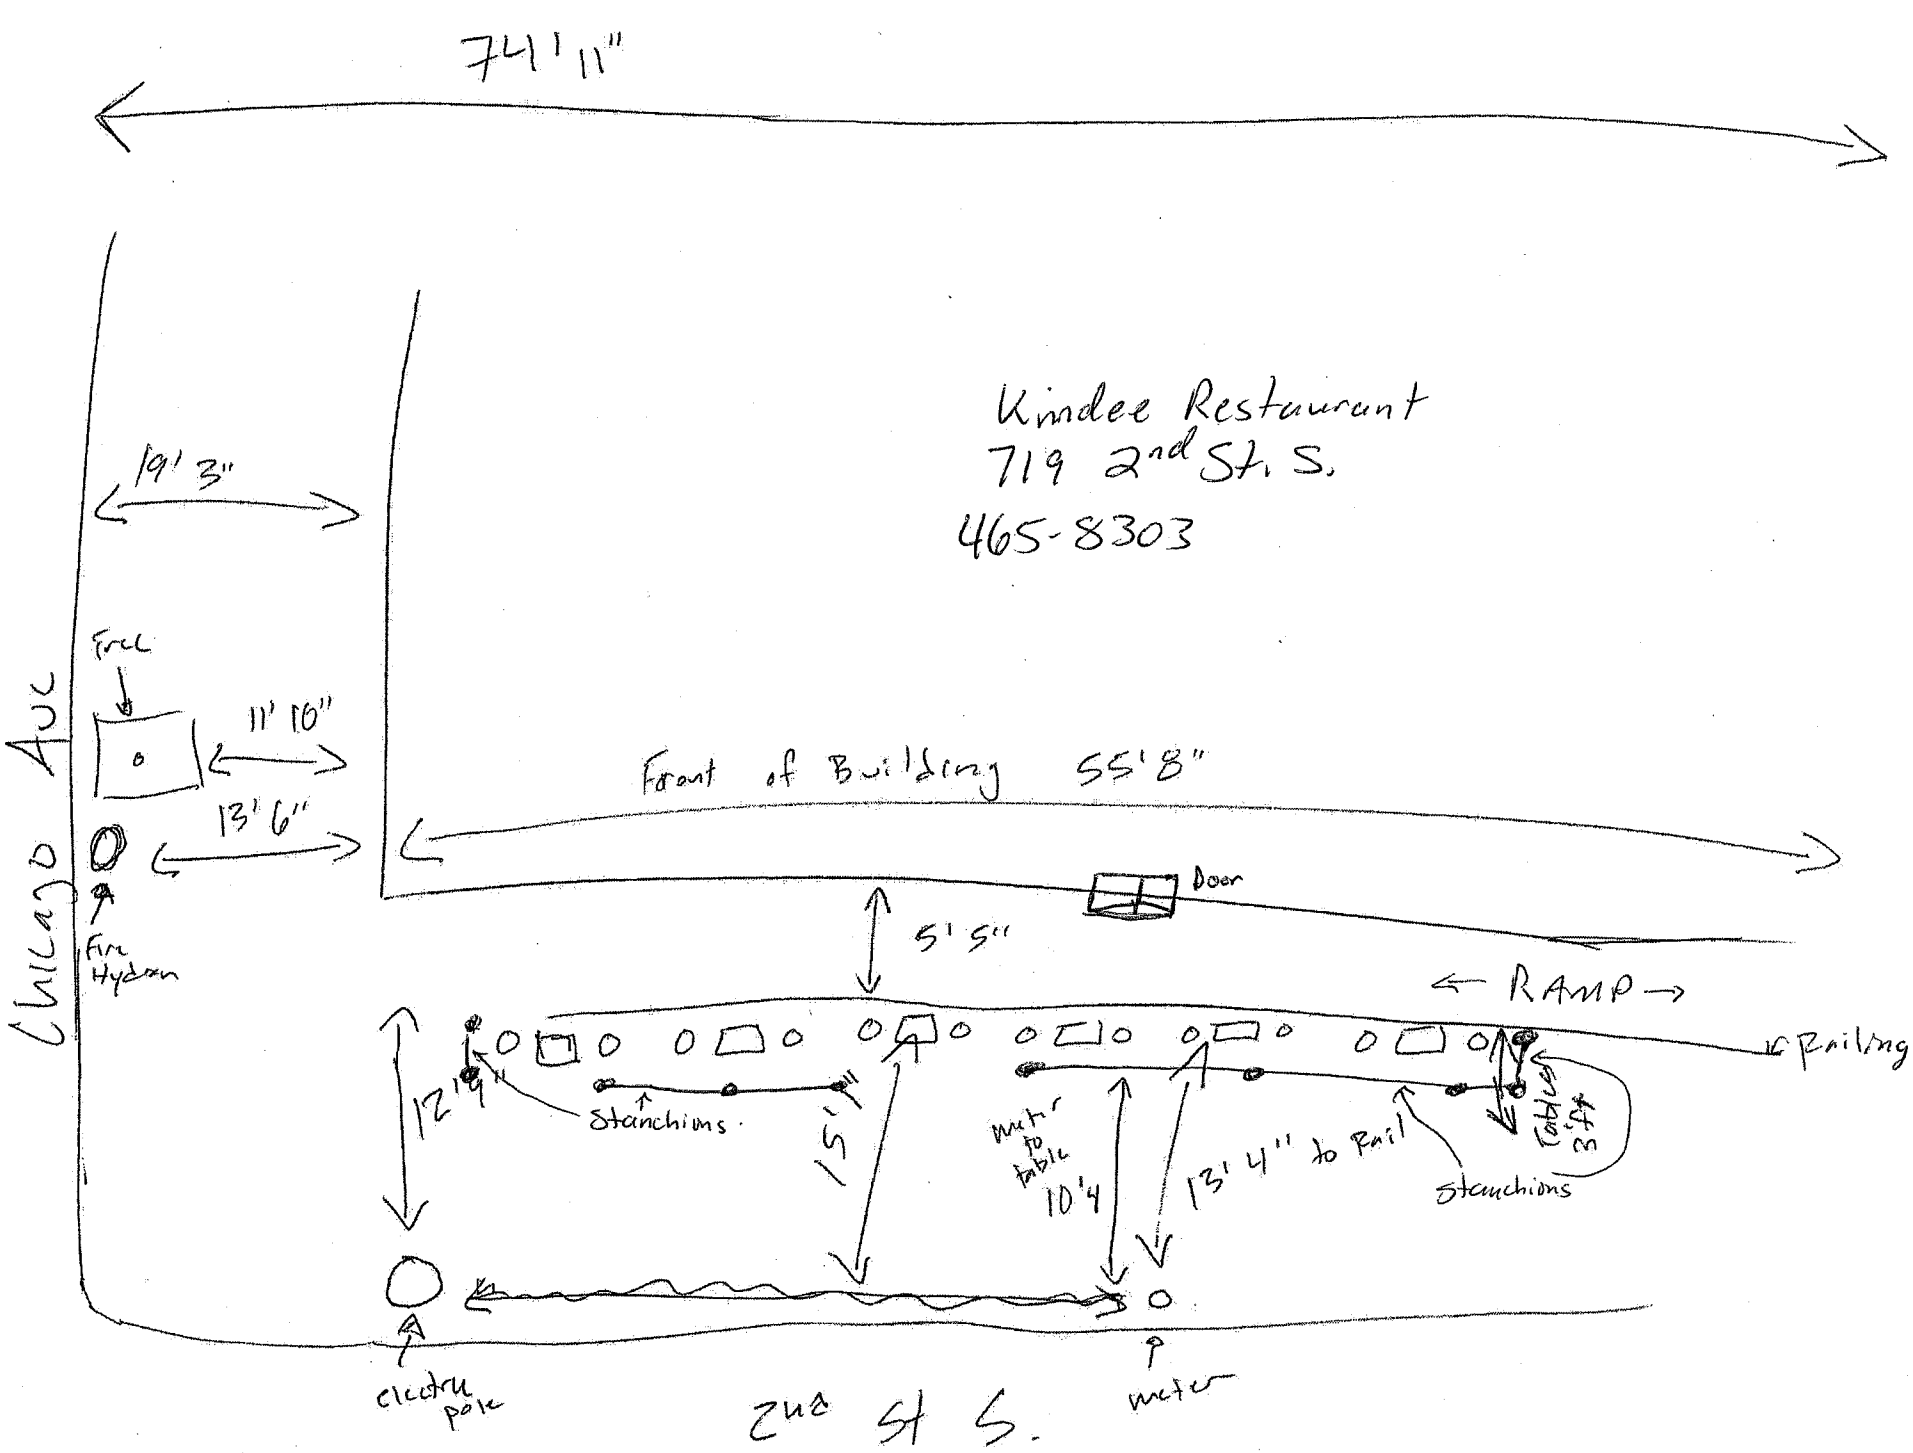
74' 11"
Kindee Restaurant
719 2nd St. S.
465-8303
19' 3"
Free
11' 10"
13' 6"
Chicago Ave
Fire Hydrant
Front of Building 55' 8"
Door
5' 5"
← RAMP →
Railing
12' 9"
Stanchions
15' 1"
meter to table
10' 4
13' 4" to Rail
Stanchions
Tables 3' ft
electric pole
meter
2nd St S.