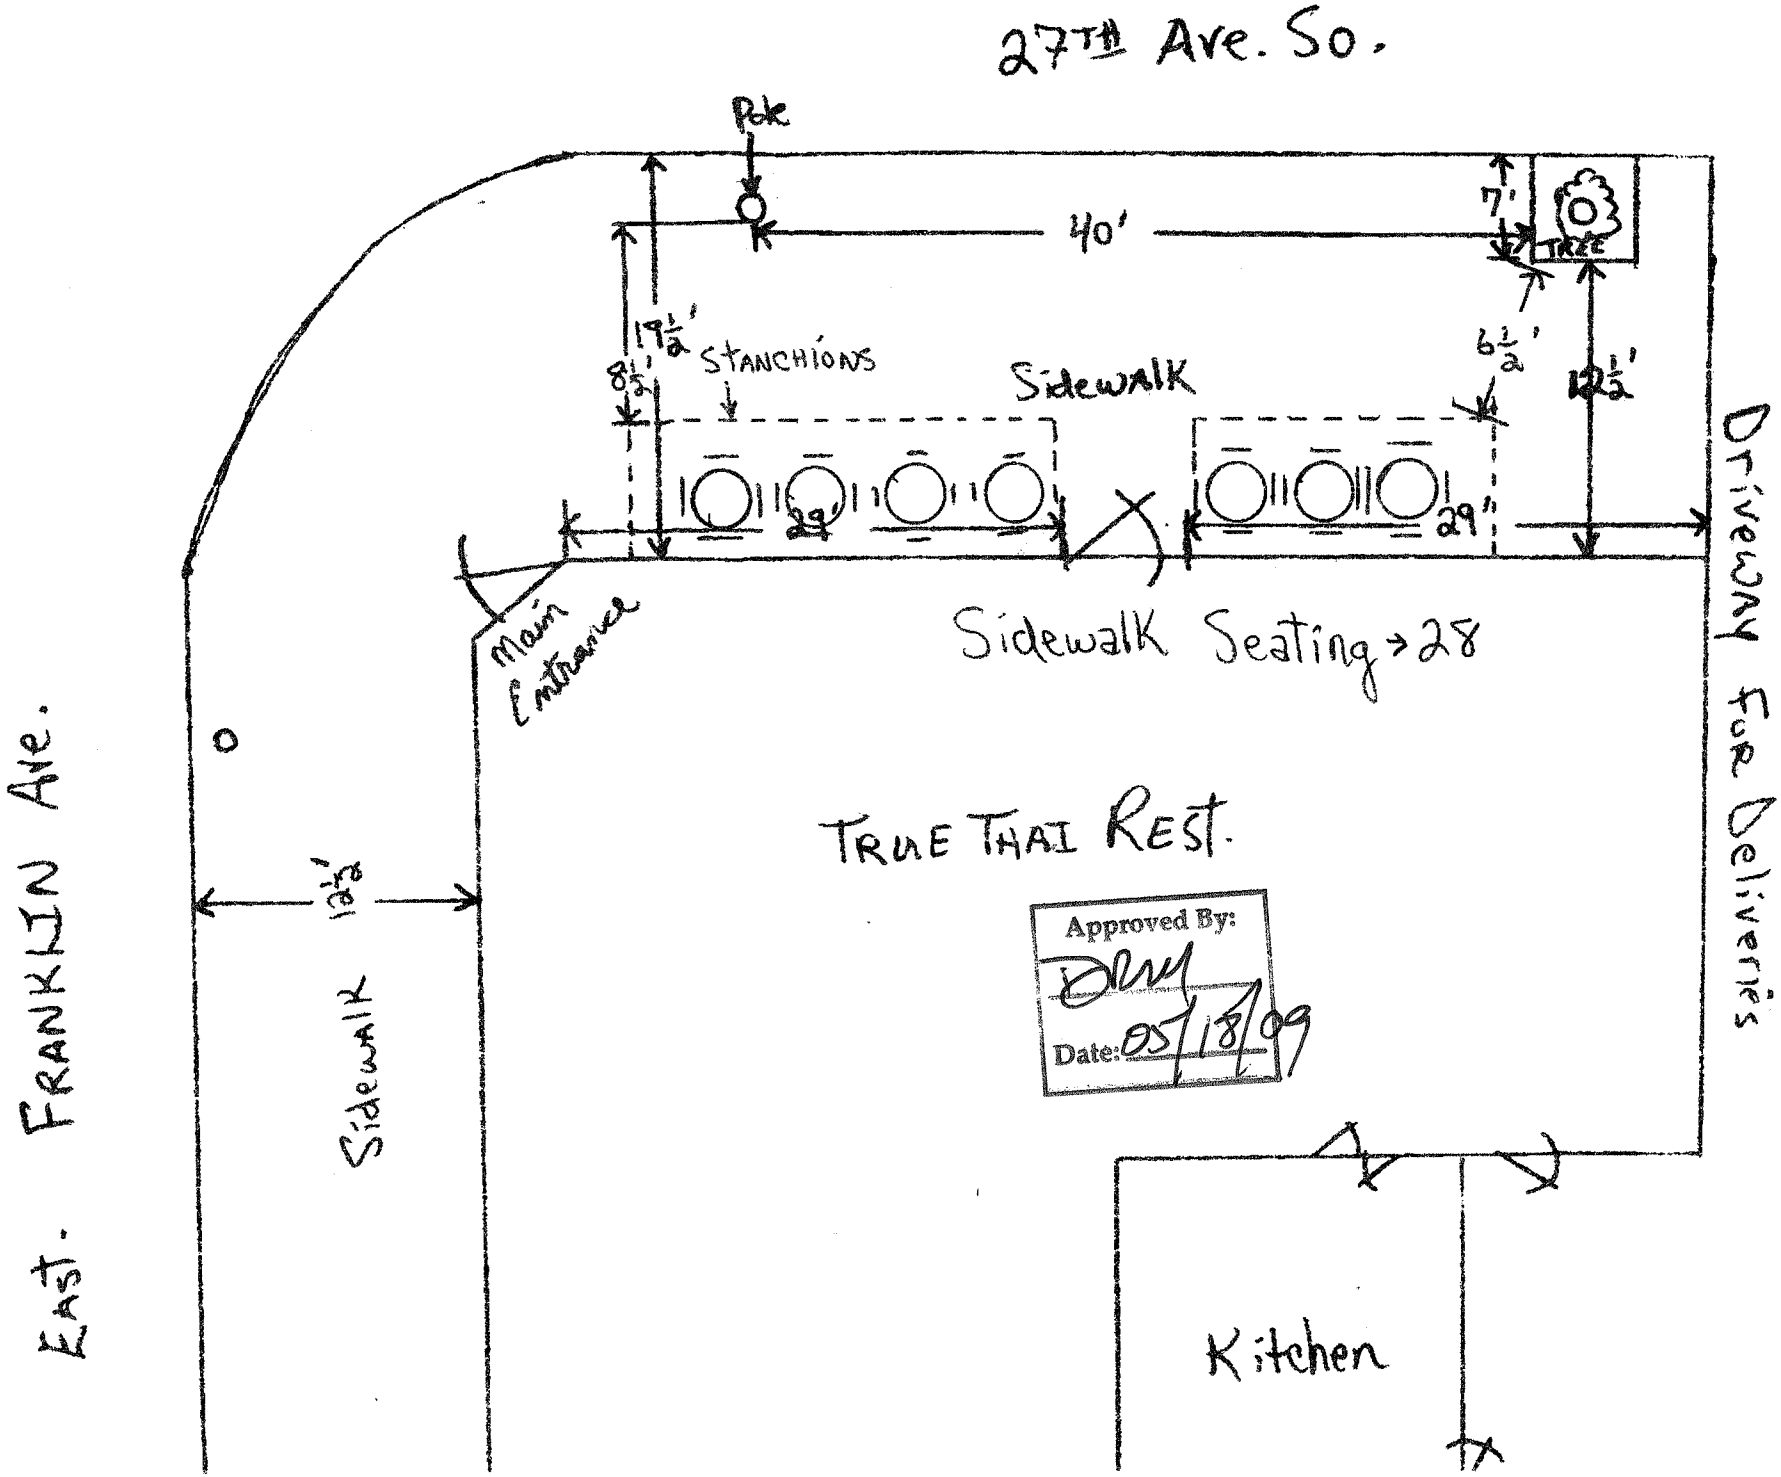
27TH Ave. So.
Pole
40'
7'
TREE
19½'
8½'
STANCHIONS
Sidewalk
6½'
12½'
29'
29'
Main Entrance
Sidewalk Seating → 28
Driveway for Deliveries
TRUE THAI REST.
12½'
Sidewalk
East. FRANKLIN Ave.
Kitchen
Approved By:
Date: 05/18/09