SECONDARY SIGNAL HEADS

NOTE:

1. WHEN SPACE EXISTS ON SINGLE TERMINAL BLOCK ALL HEAD WIRES SHALL BE TERMINATED FOR ARROW AND PED MOVEMENTS.
2. * SIGNAL HEAD WIRING SHALL PROVIDE 1-SPARE WIRE.
3. ● WIRE NUT SPLICE
4. MASTARM HEAD WIRING SHALL BE 7 CONDUCTOR CABLE.

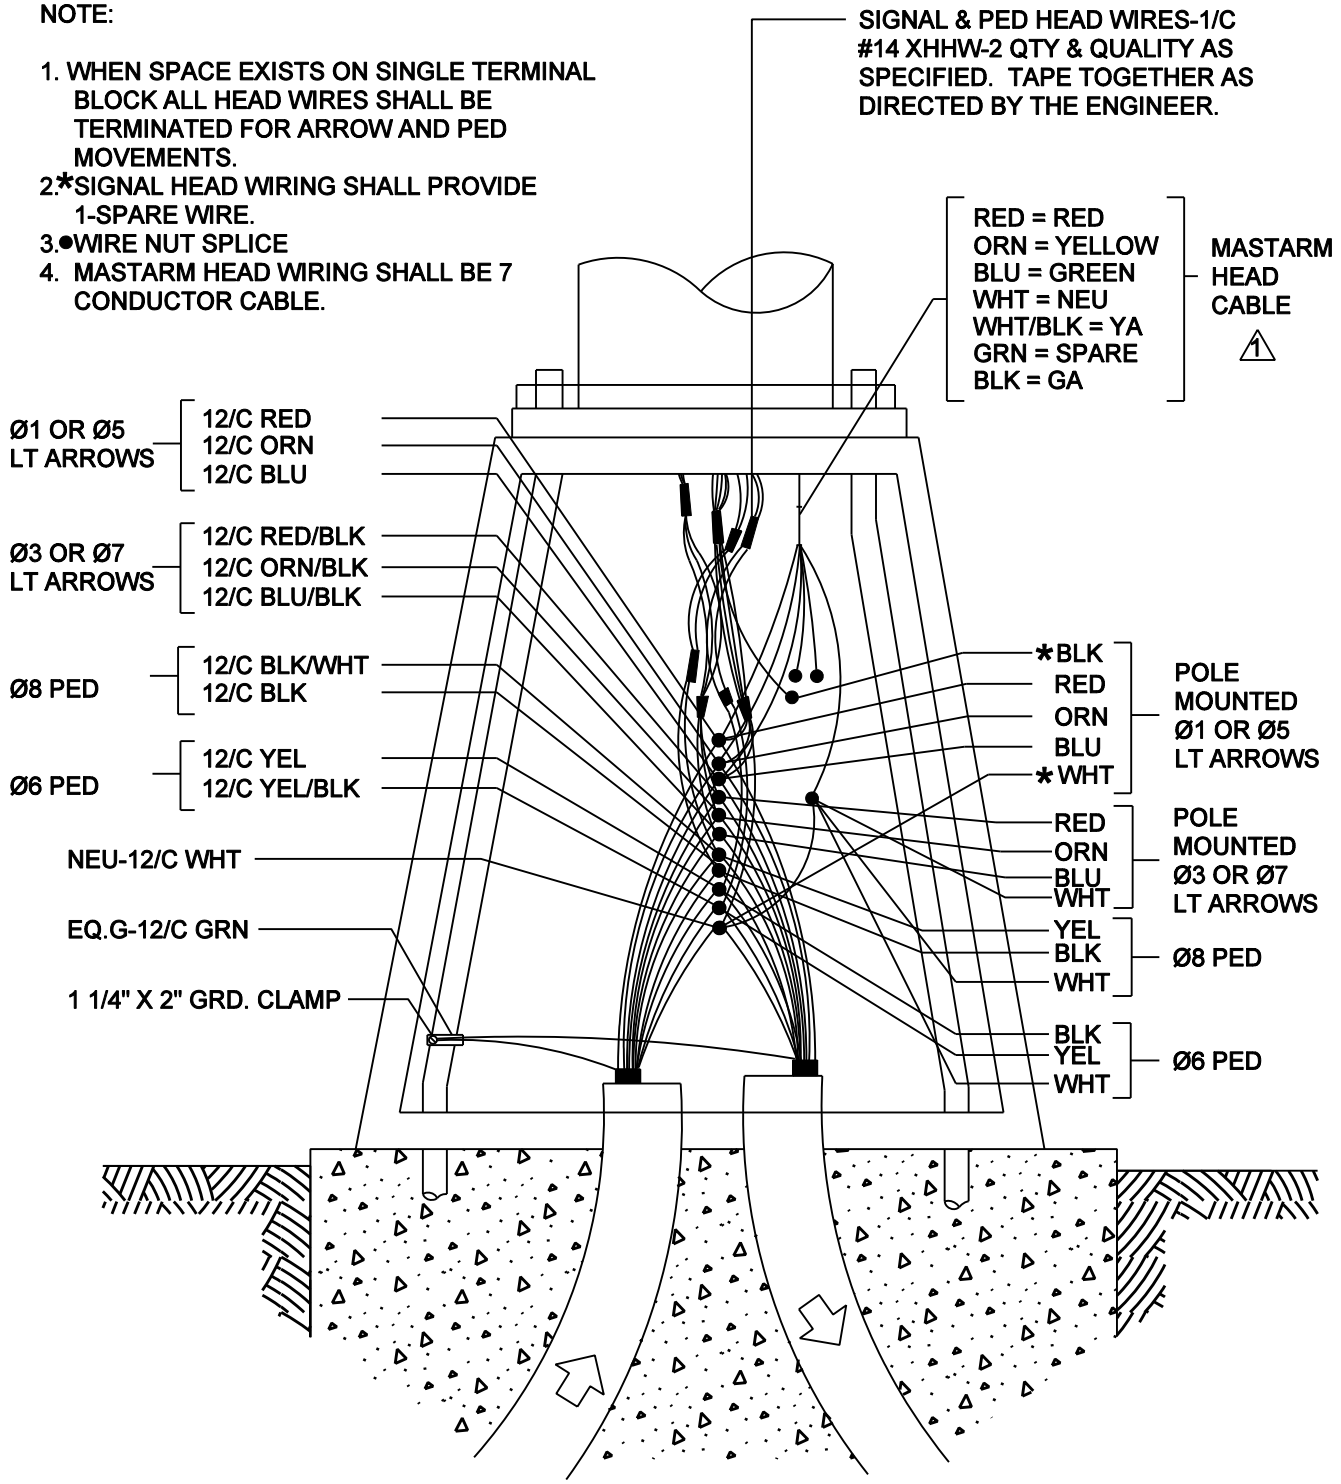

1 ONE CABLE / HEAD

NO SCALE

MINNEAPOLIS DEPARTMENT OF PUBLIC WORKS		WIRING - SIGNAL MASTARM ODD PHASES	STANDARD PLATE NO. TRAF-1566-R1
DRAWN: CLK	DATE: 11/2/11		
APPROVED: DRP	DATE: 11/2/11		