CSAH 5 / East River Parkway Preliminary Design - Hennepin County Minnesota

Intersection Map

0 20 40 80 Feet

February 19, 2009

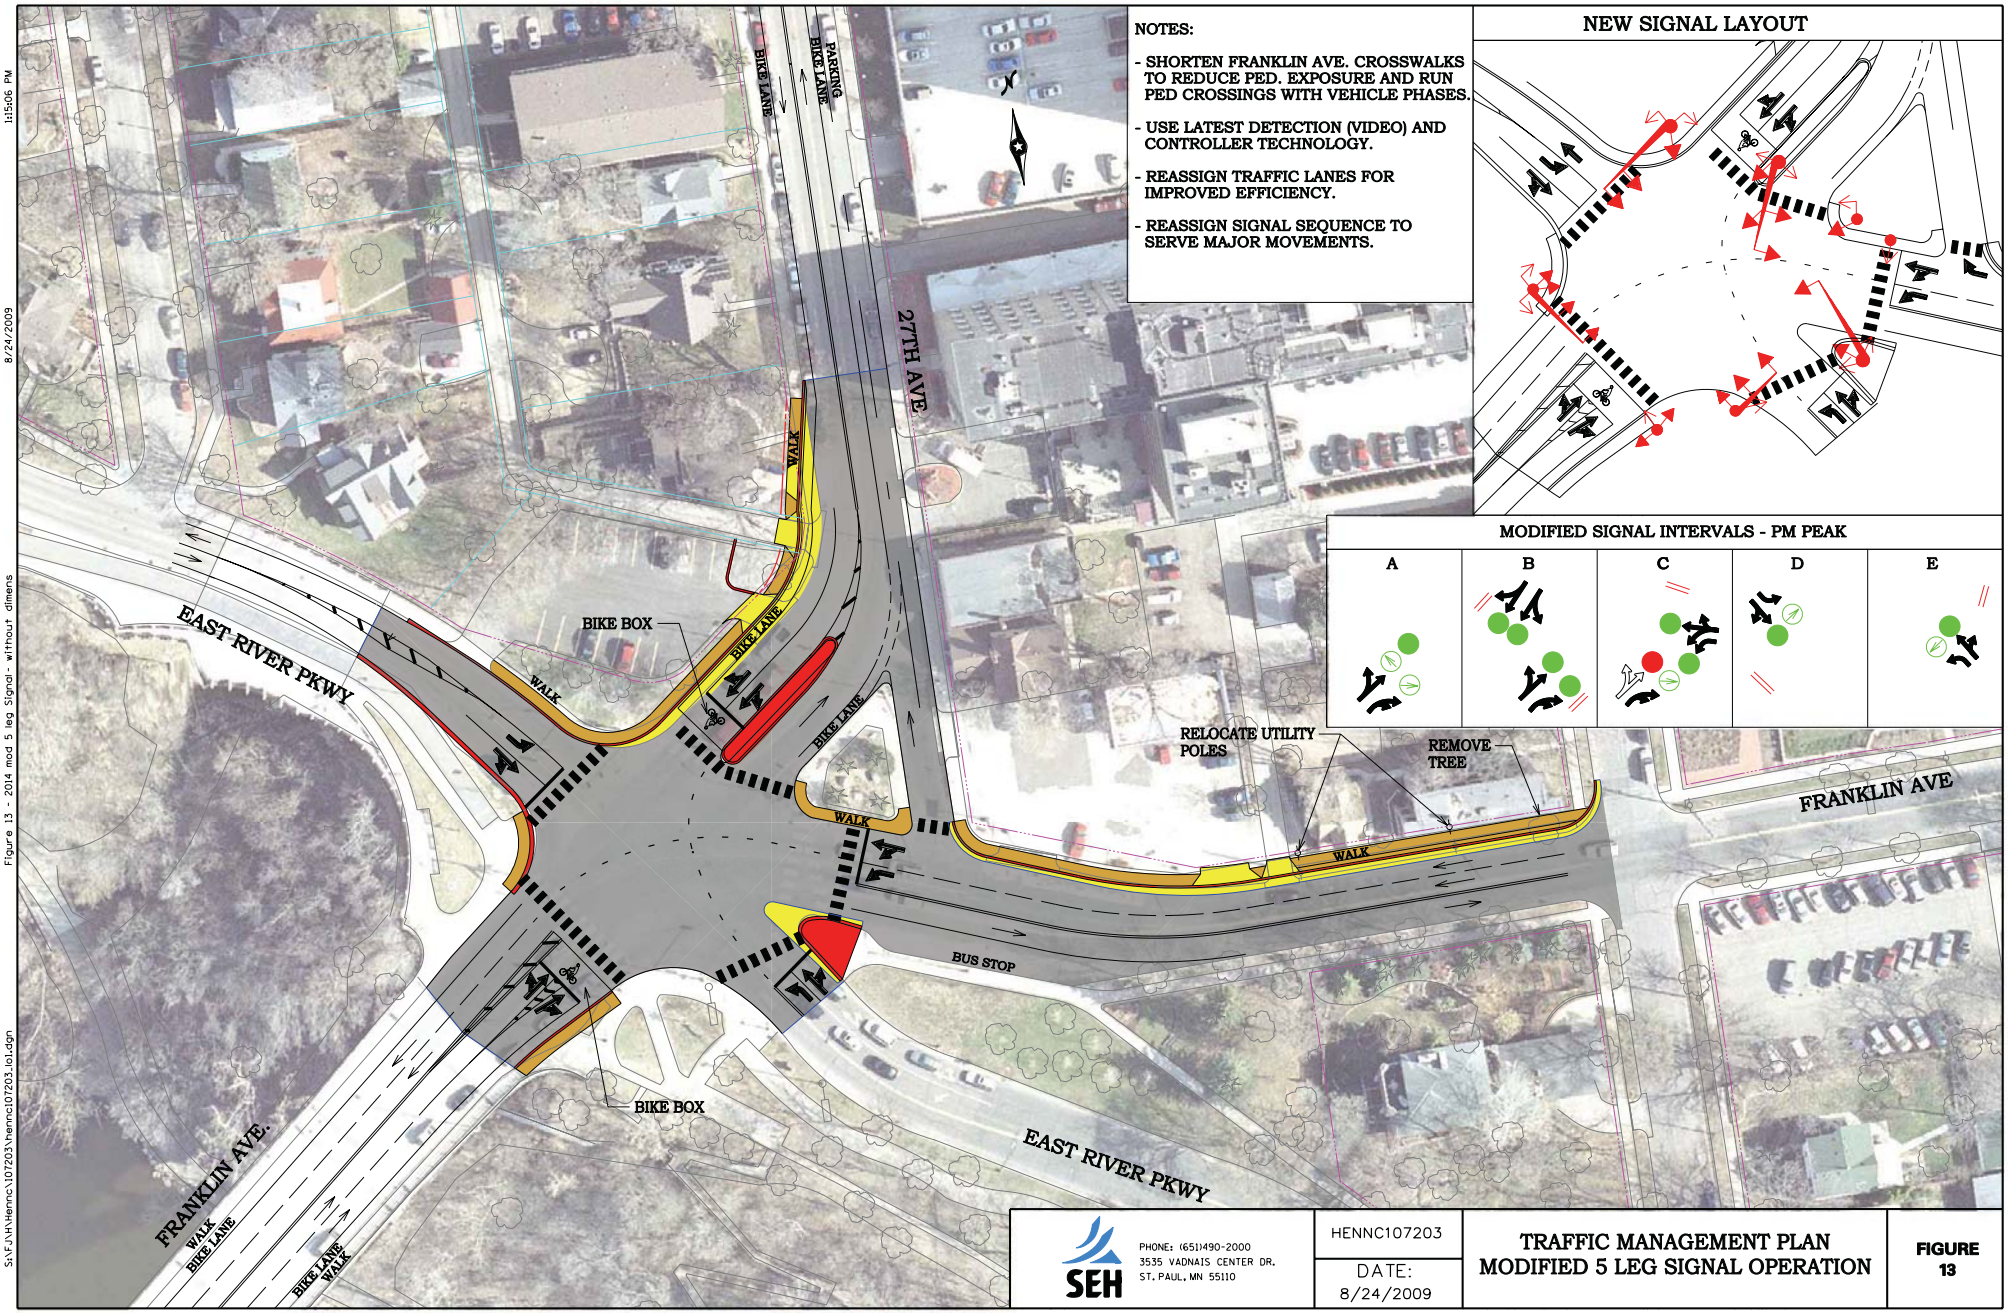

S:\FJ\N\Hennc\107203\hennc107203_loi.dgn Figure 13 - 2014 mod 5 leg Signal - without dimens 8/24/2009 1:15:06 PM

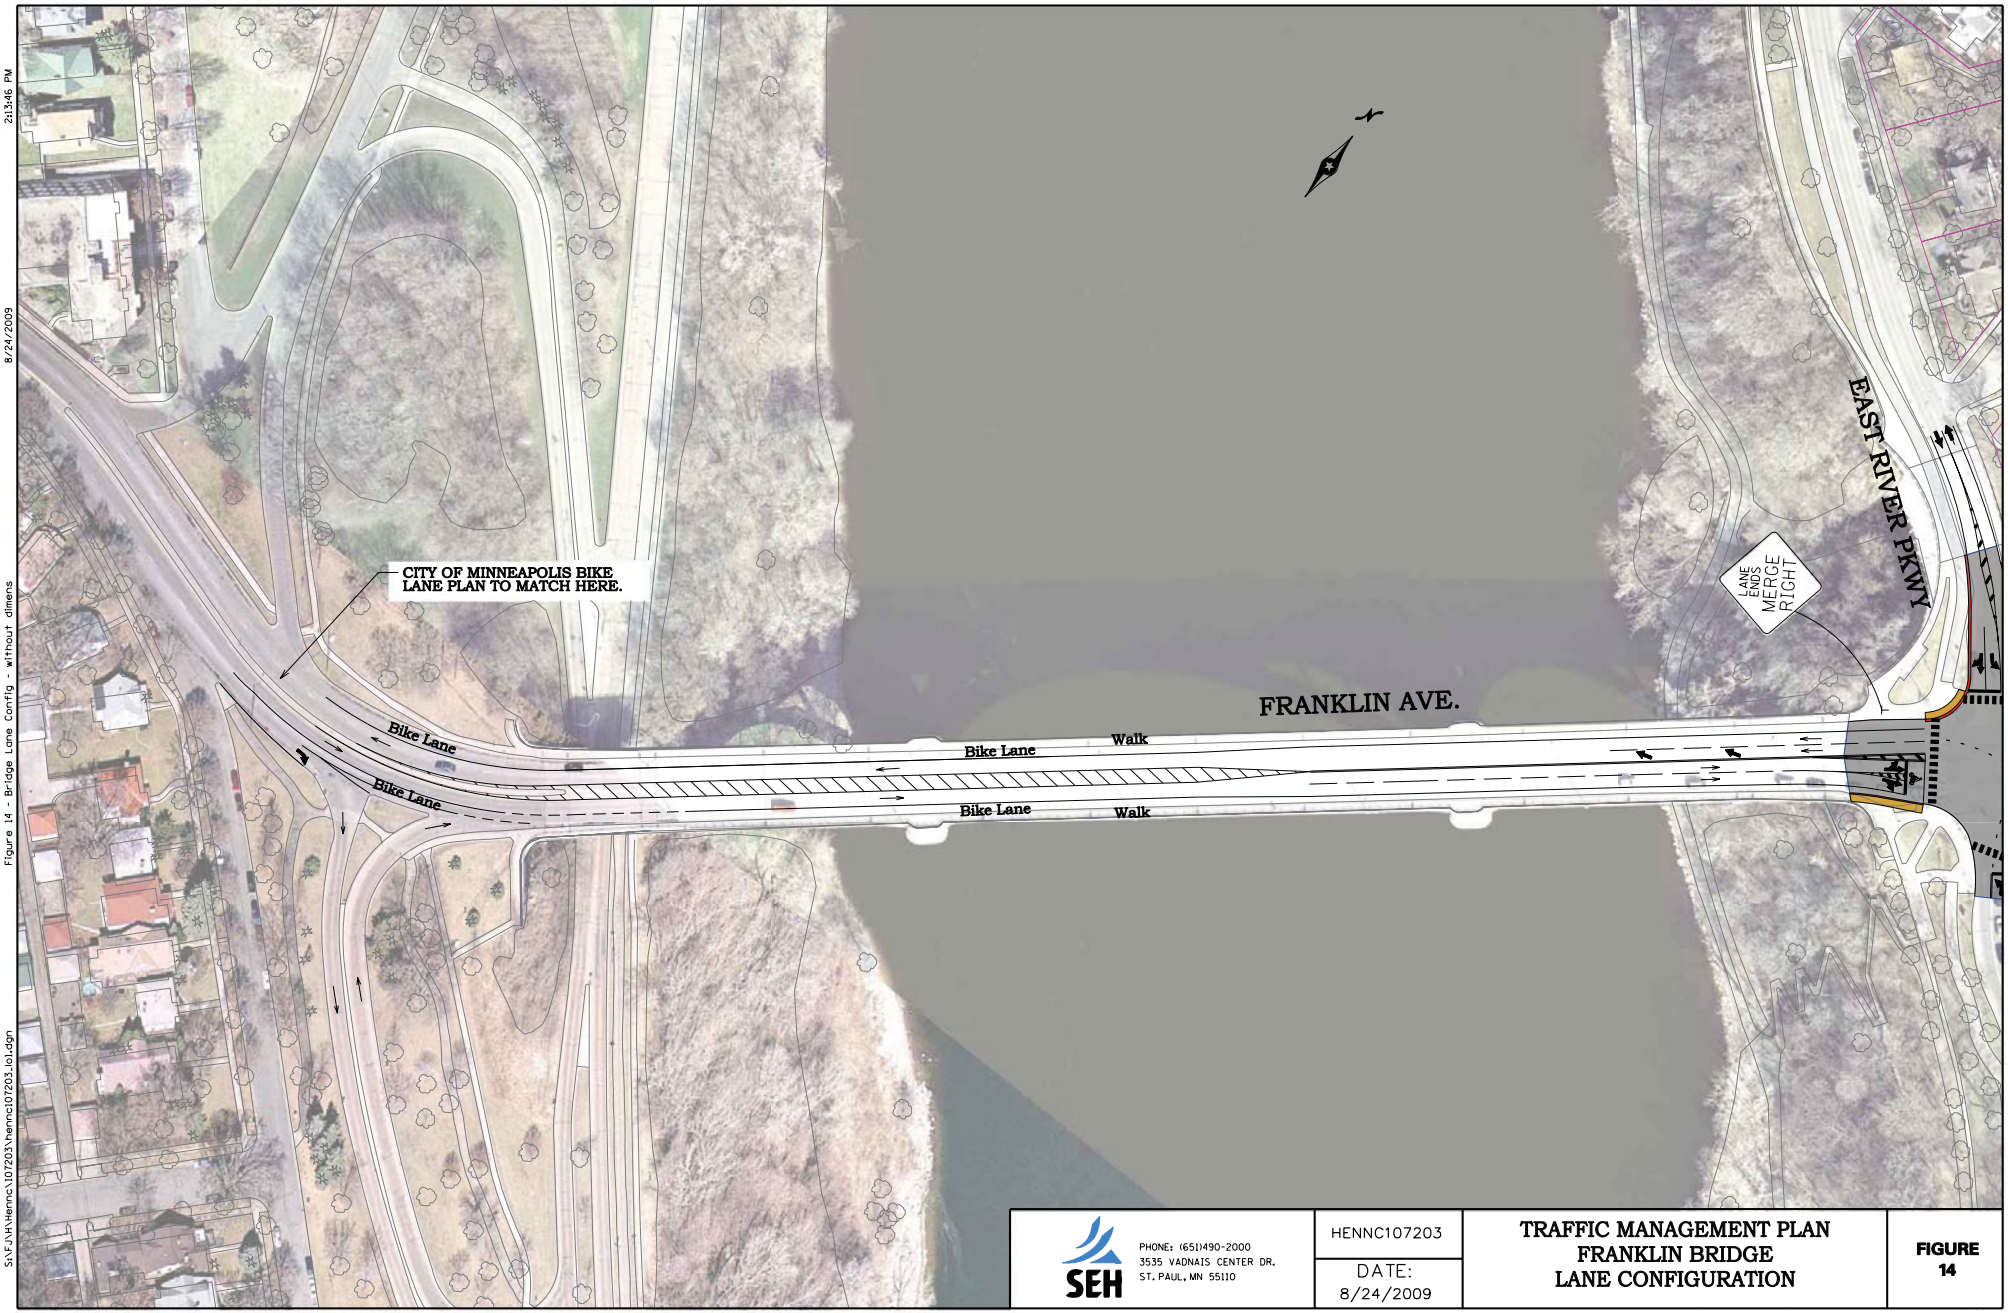

SEH

PHONE: (651)490-2000
3535 VADNAIS CENTER DR.
ST. PAUL, MN 55110

HENNC107203

DATE:
8/24/2009

TRAFFIC MANAGEMENT PLAN
FRANKLIN BRIDGE
LANE CONFIGURATION

FIGURE 14

S:\FJN\Hennc\107203\hennc107203_loi.dgn Figure 14 - Bridge Lane Config - without dimens 8/24/2009 2:13:46 PM