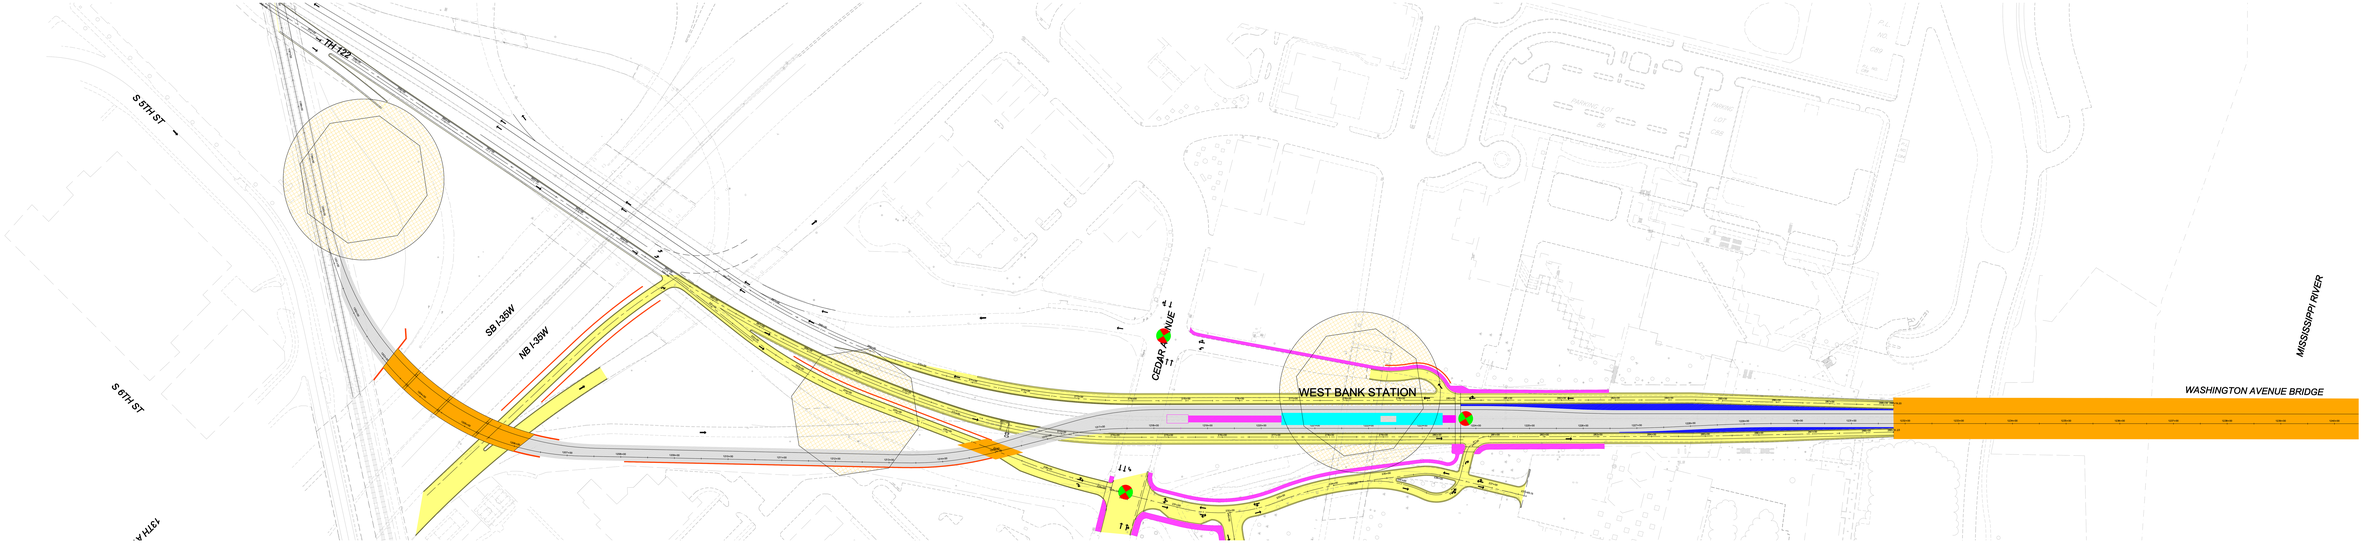


HIAWATHA CONNECTION- MISSISSIPPI RIVER

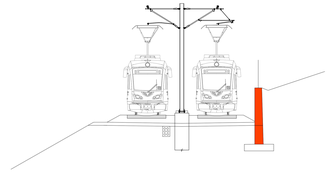

TYPICAL SECTION @ HIAWATHA CONNECTION

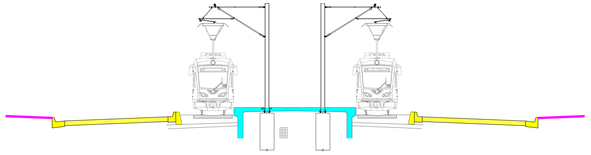

TYPICAL SECTION @ WEST BANK STATION

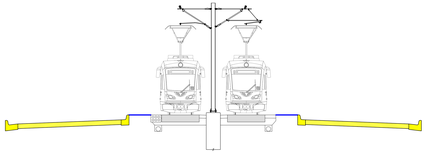

TYPICAL SECTION @ ROADWAY

| COLOR LEGEND |
|---|
| STREETSCAPE / LANDSCAPE OPPORTUNITY |
| LRT TRACK AREA |
| ISLAND |
| PEDESTRIAN / SIDEWALK AREA |
| STATION PLATFORM |
| FUTURE STATION PLATFORM |
| ROADWAY |
| RETAINING WALL |
| SUBSTATION AND COMMUNICATION |
| BRIDGE |
| PARKING AREA |
| SIGNALIZED INTERSECTION |
| PROPOSED BUS STOP |
| TRACTION POWER SUBSTATION (GENERAL AREA) |
| SIGNAL BUILDING (GENERAL AREA) |

1

MISSISSIPPI-HURON BLVD