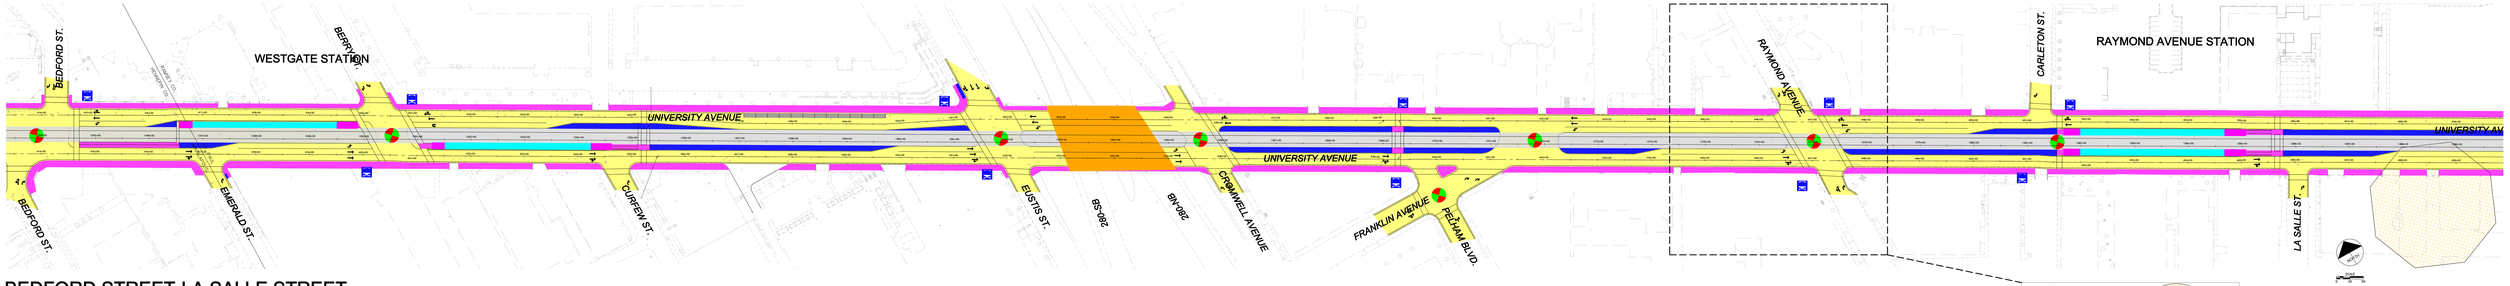

BEDFORD STREET-LA SALLE STREET

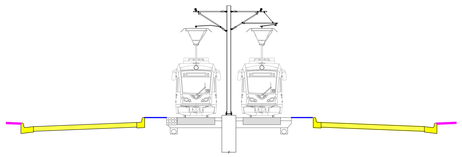

TYPICAL SECTION @ ROADWAY

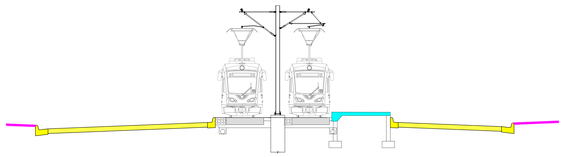

TYPICAL SECTION @ WESTGATE STATION

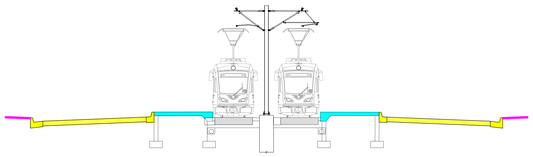

TYPICAL SECTION @ RAYMOND AVENUE AND FAIRVIEW AVENUE STATIONS

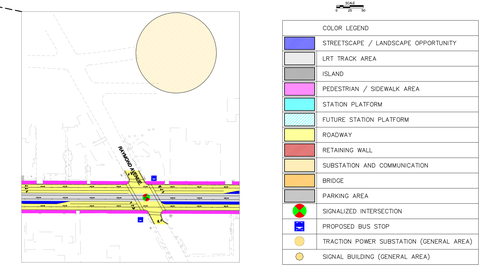

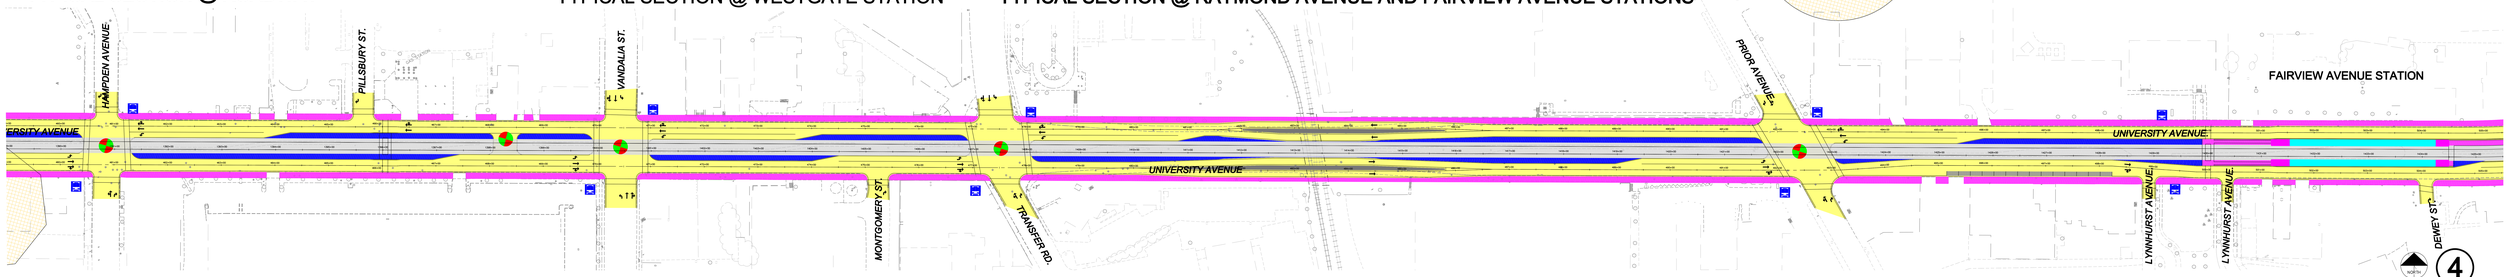

HAMPDEN AVENUE-DEWEY STREET

Central Corridor
Light Rail Transit

BEDFORD STREET - DEWEY STREET

DMJM HARRIS | AECOM