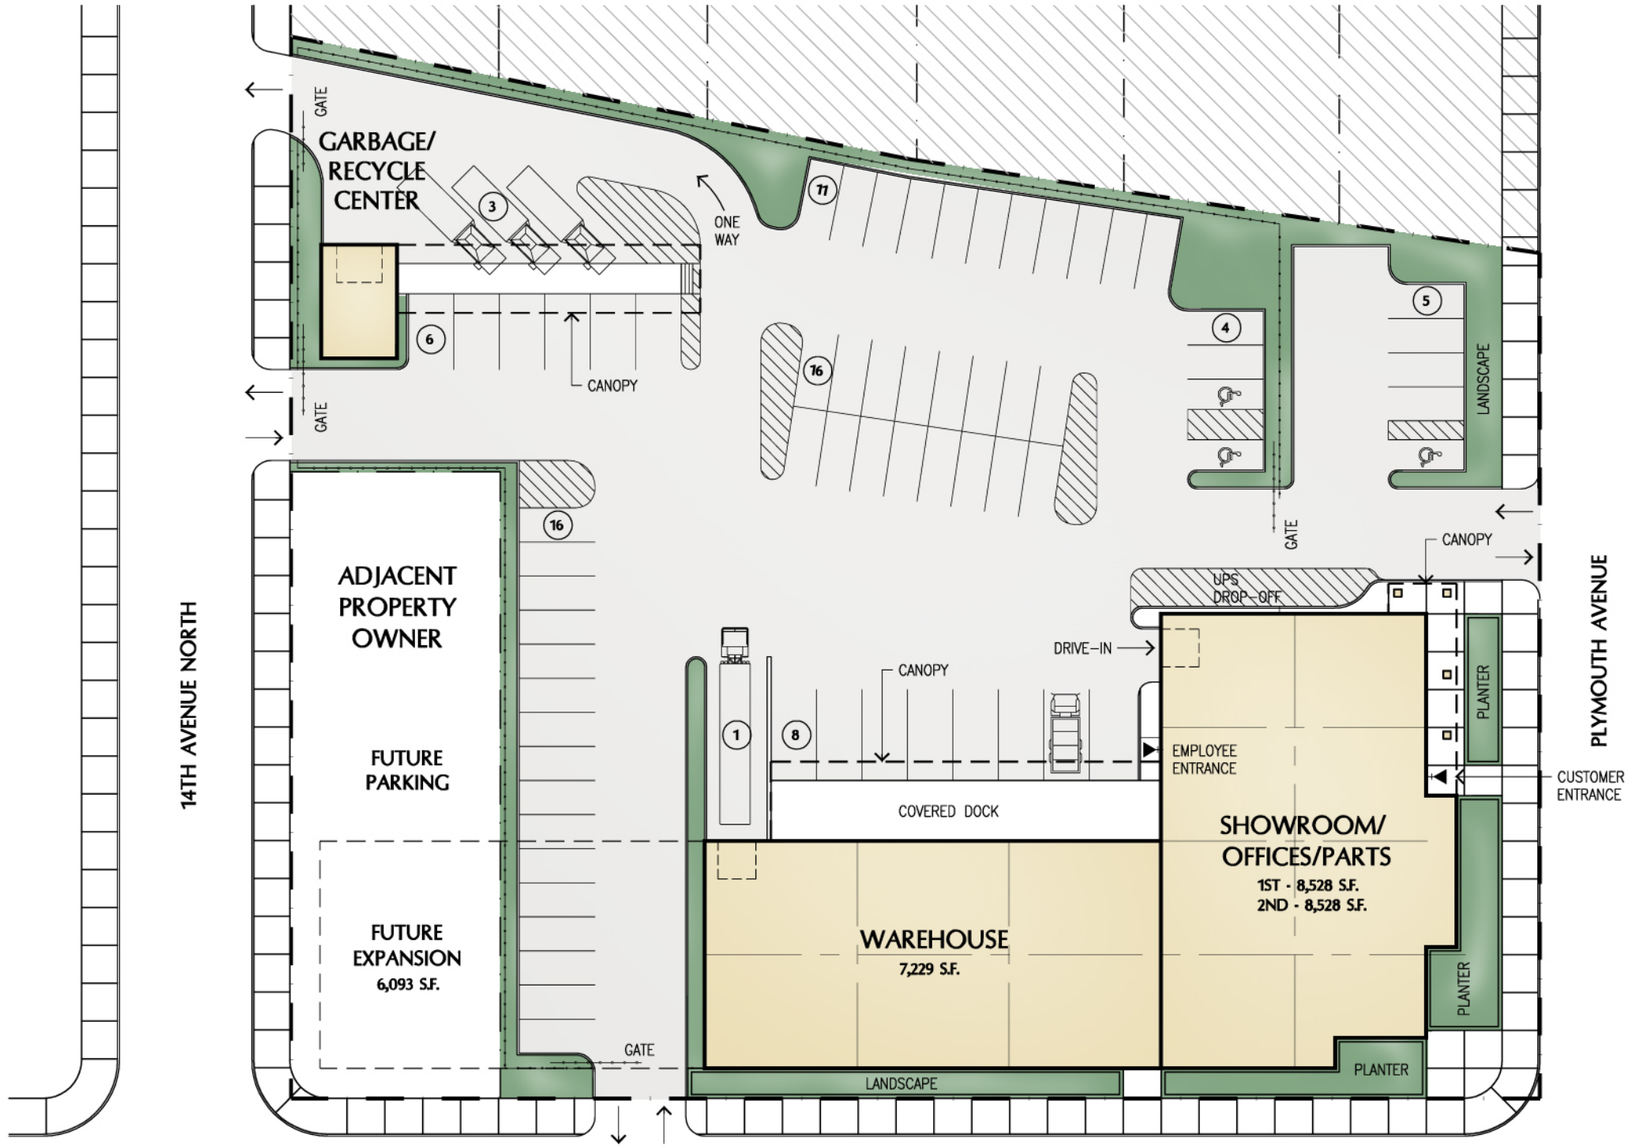

TOTAL BUILDING AREA: 24,285 GSF

TOTAL SITE PARKING: 52 AUTOMOBILE SPACES
PLUS 14 VAN SPACES; 1 SEMI DOCK

STANDARD HEATING

MINNEAPOLIS, MN

N

07490.01SHA

0 20' 40' 80'

SCALE: 1" = 40'

Mohagen Hansen Architectural Group
1000 Twelve Oaks Center Dr. Suite 200 Wayzata MN 55391
Tel 952.426.7400
Fax 952.426.7440
www.mohagenhansen.com