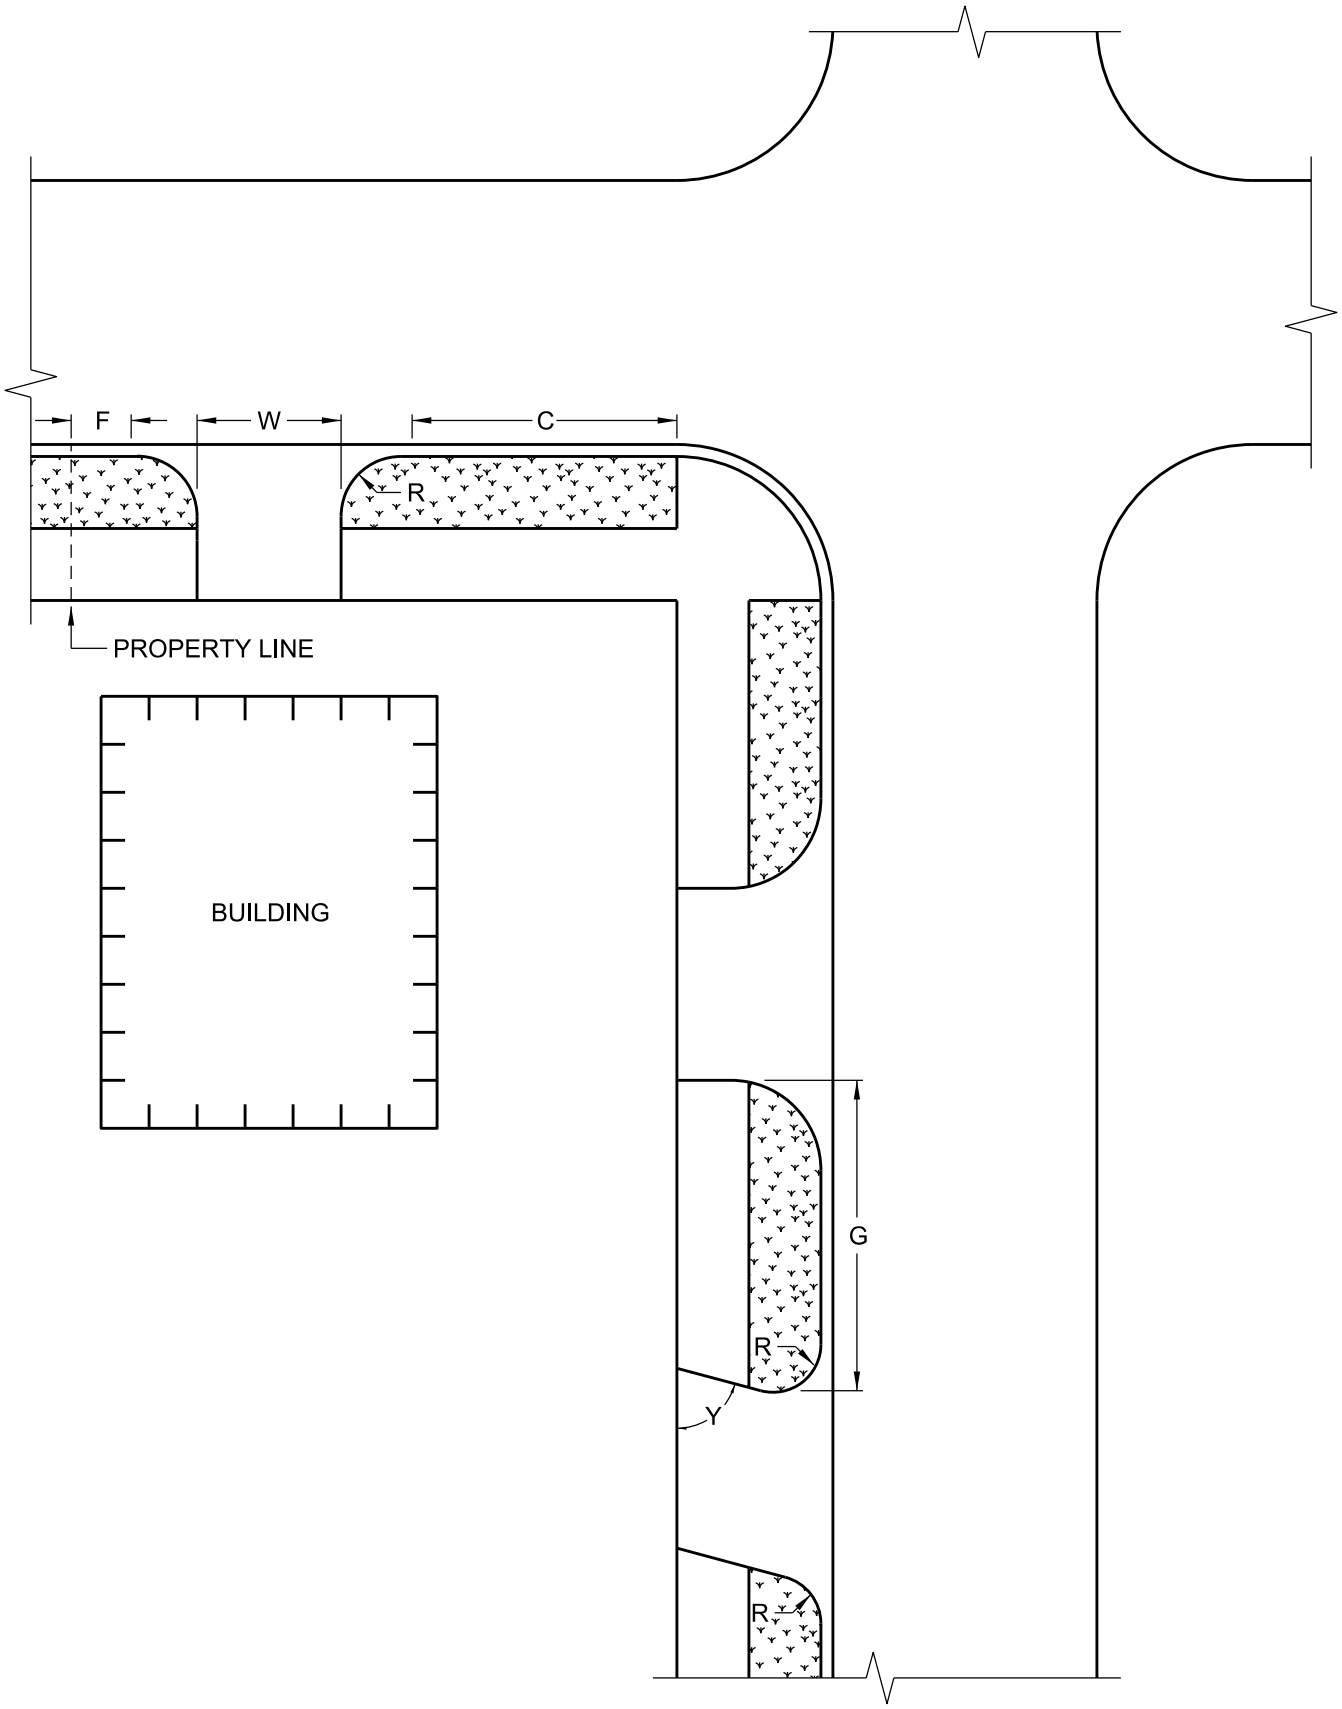

Minneapolis City of Lakes	**MINNEAPOLIS** DEPARTMENT OF PUBLIC WORKS	DRIVEWAY REFERENCE	STANDARD PLATE NO. ROAD-2000-R1
	DRAWN: JFC / DATE: 7/29/14		
	APPROVED: JSH / DATE: 7/29/14		